Survey Plan

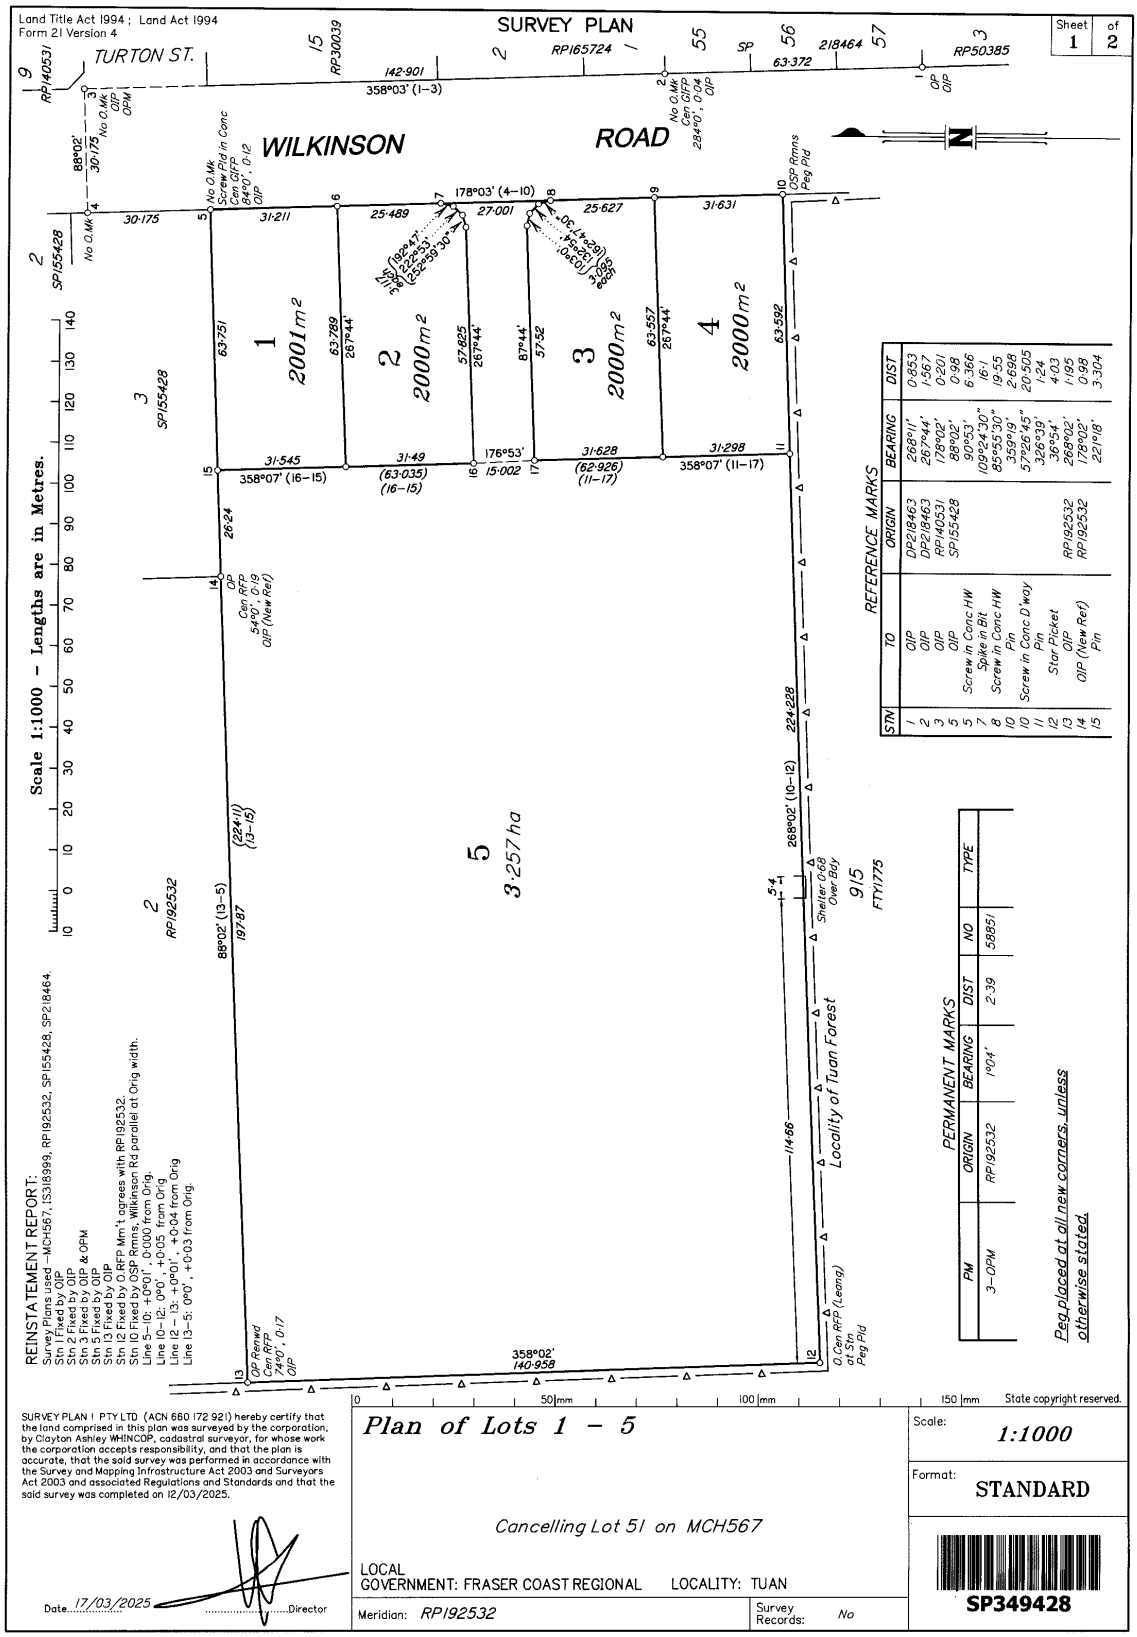
Land Title Act 1994 ; Land Act 1994
Form 21 Version 4
SURVEY PLAN
Sheet 1 of 2
TURTON ST.
WILKINSON ROAD
Scale 1:1000 – Lengths are in Metres.
REFERENCE MARKS
PERMANENT MARKS
Locality of Tuan Forest
3·257 ha
Peg placed at all new corners, unless otherwise stated.
REINSTATEMENT REPORT:
Survey Plans used –MCH567, IS318999, RP192532, SP155428, SP218464.
Stn 1 Fixed by OIP
Stn 2 Fixed by OIP
Stn 3 Fixed by OIP & OPM
Stn 5 Fixed by OIP
Stn 13 Fixed by OIP
Stn 12 Fixed by OSP Mm't agrees with RP192532.
Stn 6 Fixed by OSP Rmns. Wilkinson Rd parallel at Orig width.
Line 6–10: +0·01', -0·00 from Orig.
Line 10–12: 0°0', +0·05 from Orig.
Line 12–13: +0°01', +0·04 from Orig
Line 13–5: 0°0', +0·03 from Orig.
SURVEY PLAN 1 PTY LTD (ACN 660 172 921) hereby certify that the land comprised in this plan was surveyed by the corporation, by Clayton Ashley WHINCOP, cadastral surveyor, for whose work the corporation accepts responsibility, and that the plan is accurate, that the said survey was performed in accordance with the Survey and Mapping Infrastructure Act 2003 and Surveyors Act 2003 and associated Regulations and Standards and that the said survey was completed on 12/03/2025.
Date 17/03/2025 Director
Plan of Lots 1 – 5
Cancelling Lot 51 on MCH567
LOCAL GOVERNMENT: FRASER COAST REGIONAL
LOCALITY: TUAN
Meridian: RP192532
Survey Records: No
Scale: 1:1000
Format: STANDARD
SP349428
State copyright reserved.